


## 4.2) Baunit BewegungsfugenProfil Horizontal

### Legenda:

- 1 lesna vlakna / mineralna volna
- 2 OSB plošča
- 3 armiran beton
- 4 zidna konstrukcija
- 5 Baunit SupraFix
- 6 open **reflectair** fasadna plošča
- 7 Baunit openContact z Baunit openTex
- 8 Baunit PremiumPrimer
- 9 Baunit NanoporTop
- 10 mineralna volna
- 11 Baunit BewegungsfugenProfil Horizontal
- 12 tesnilni trak
- 13 Baunit openContact
- 14 Baunit HolzDübel **Speed**

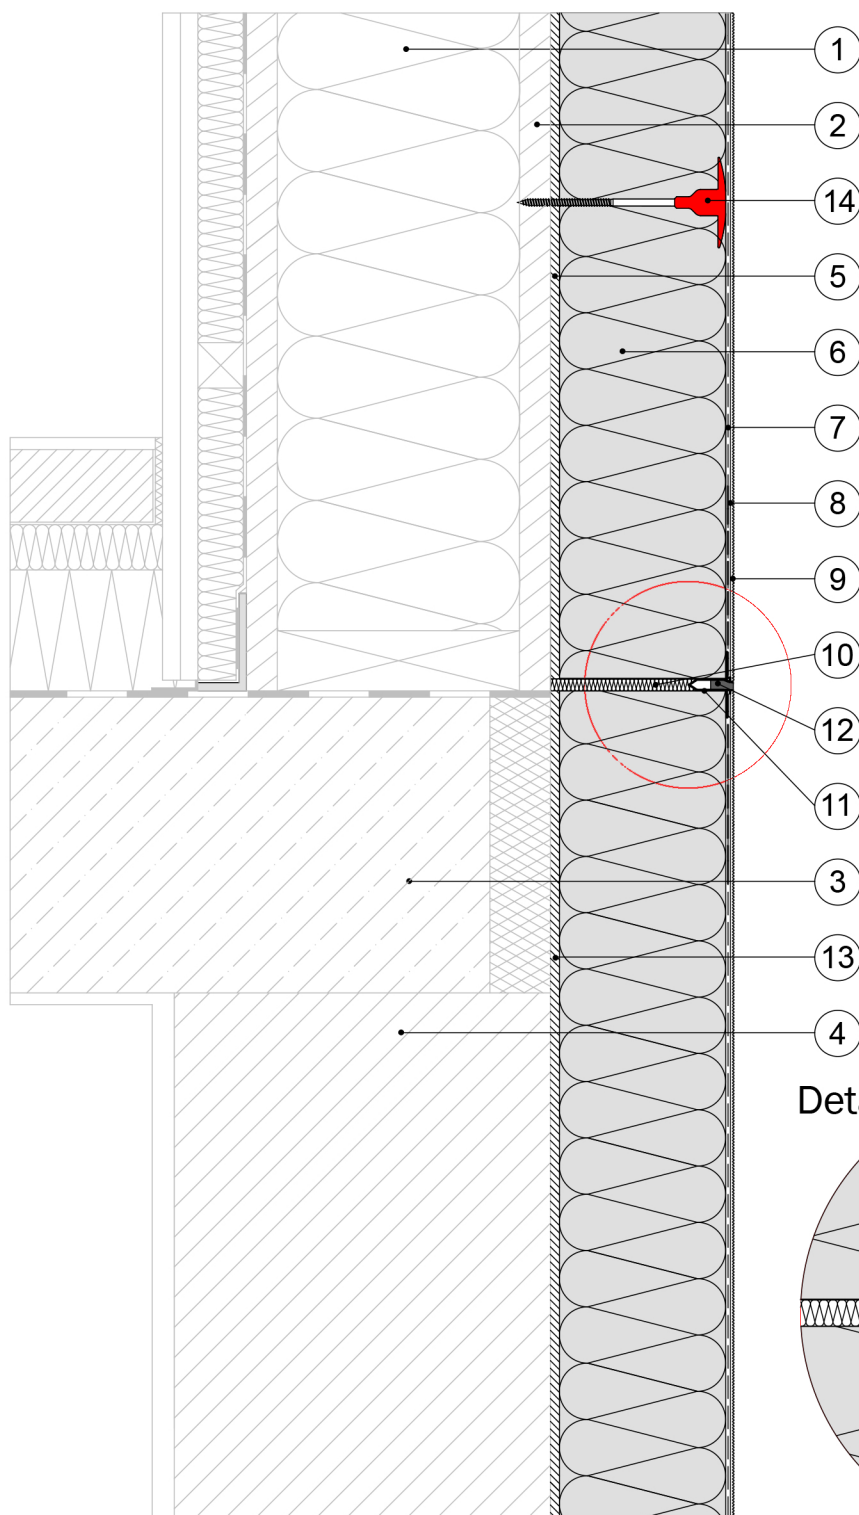

### Detajl

